


SKETCH SHOWING IMPROVEMENTS TO CROSS & MAIN ROAD AT SHETTYHALLI GATEPALYA,
IN SHETTYHALLI SUB DIVISION, WARD No-12.

N
↑
NOT TO SCALE

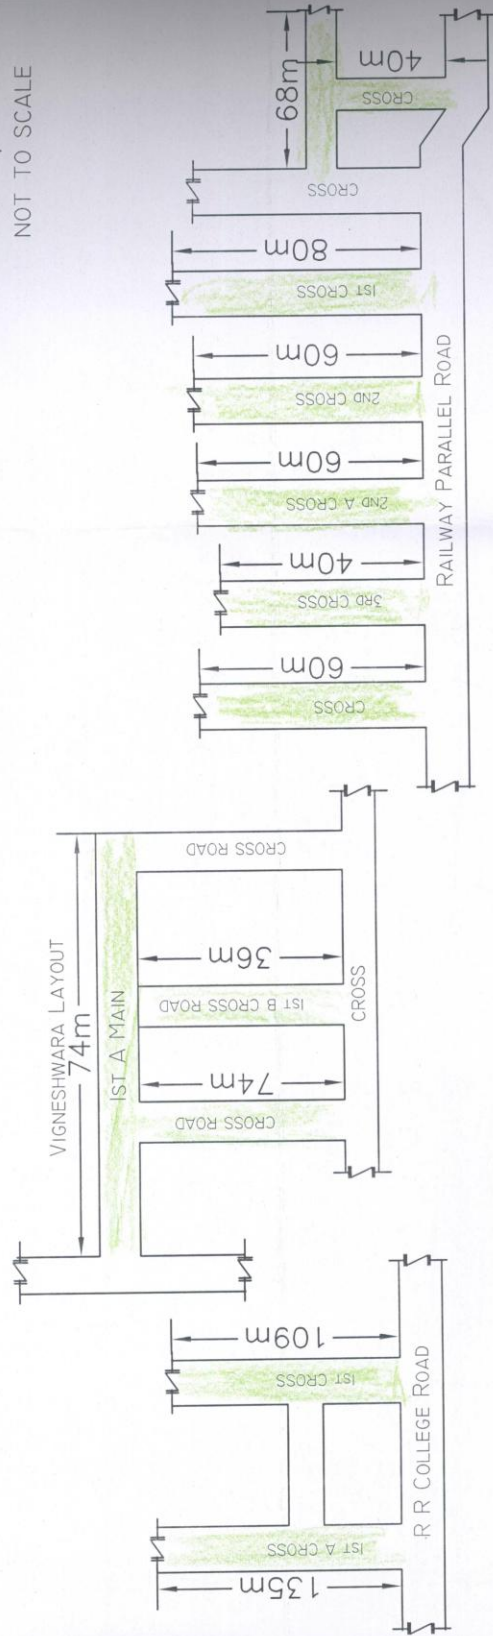

→ slab dead-reinstalling.

Ravi N. K.
Asst Engineer
Ward No-12

N. Chel
Asst Executive Engineer
Shettyhalli Sub-Division
B.B.M.P